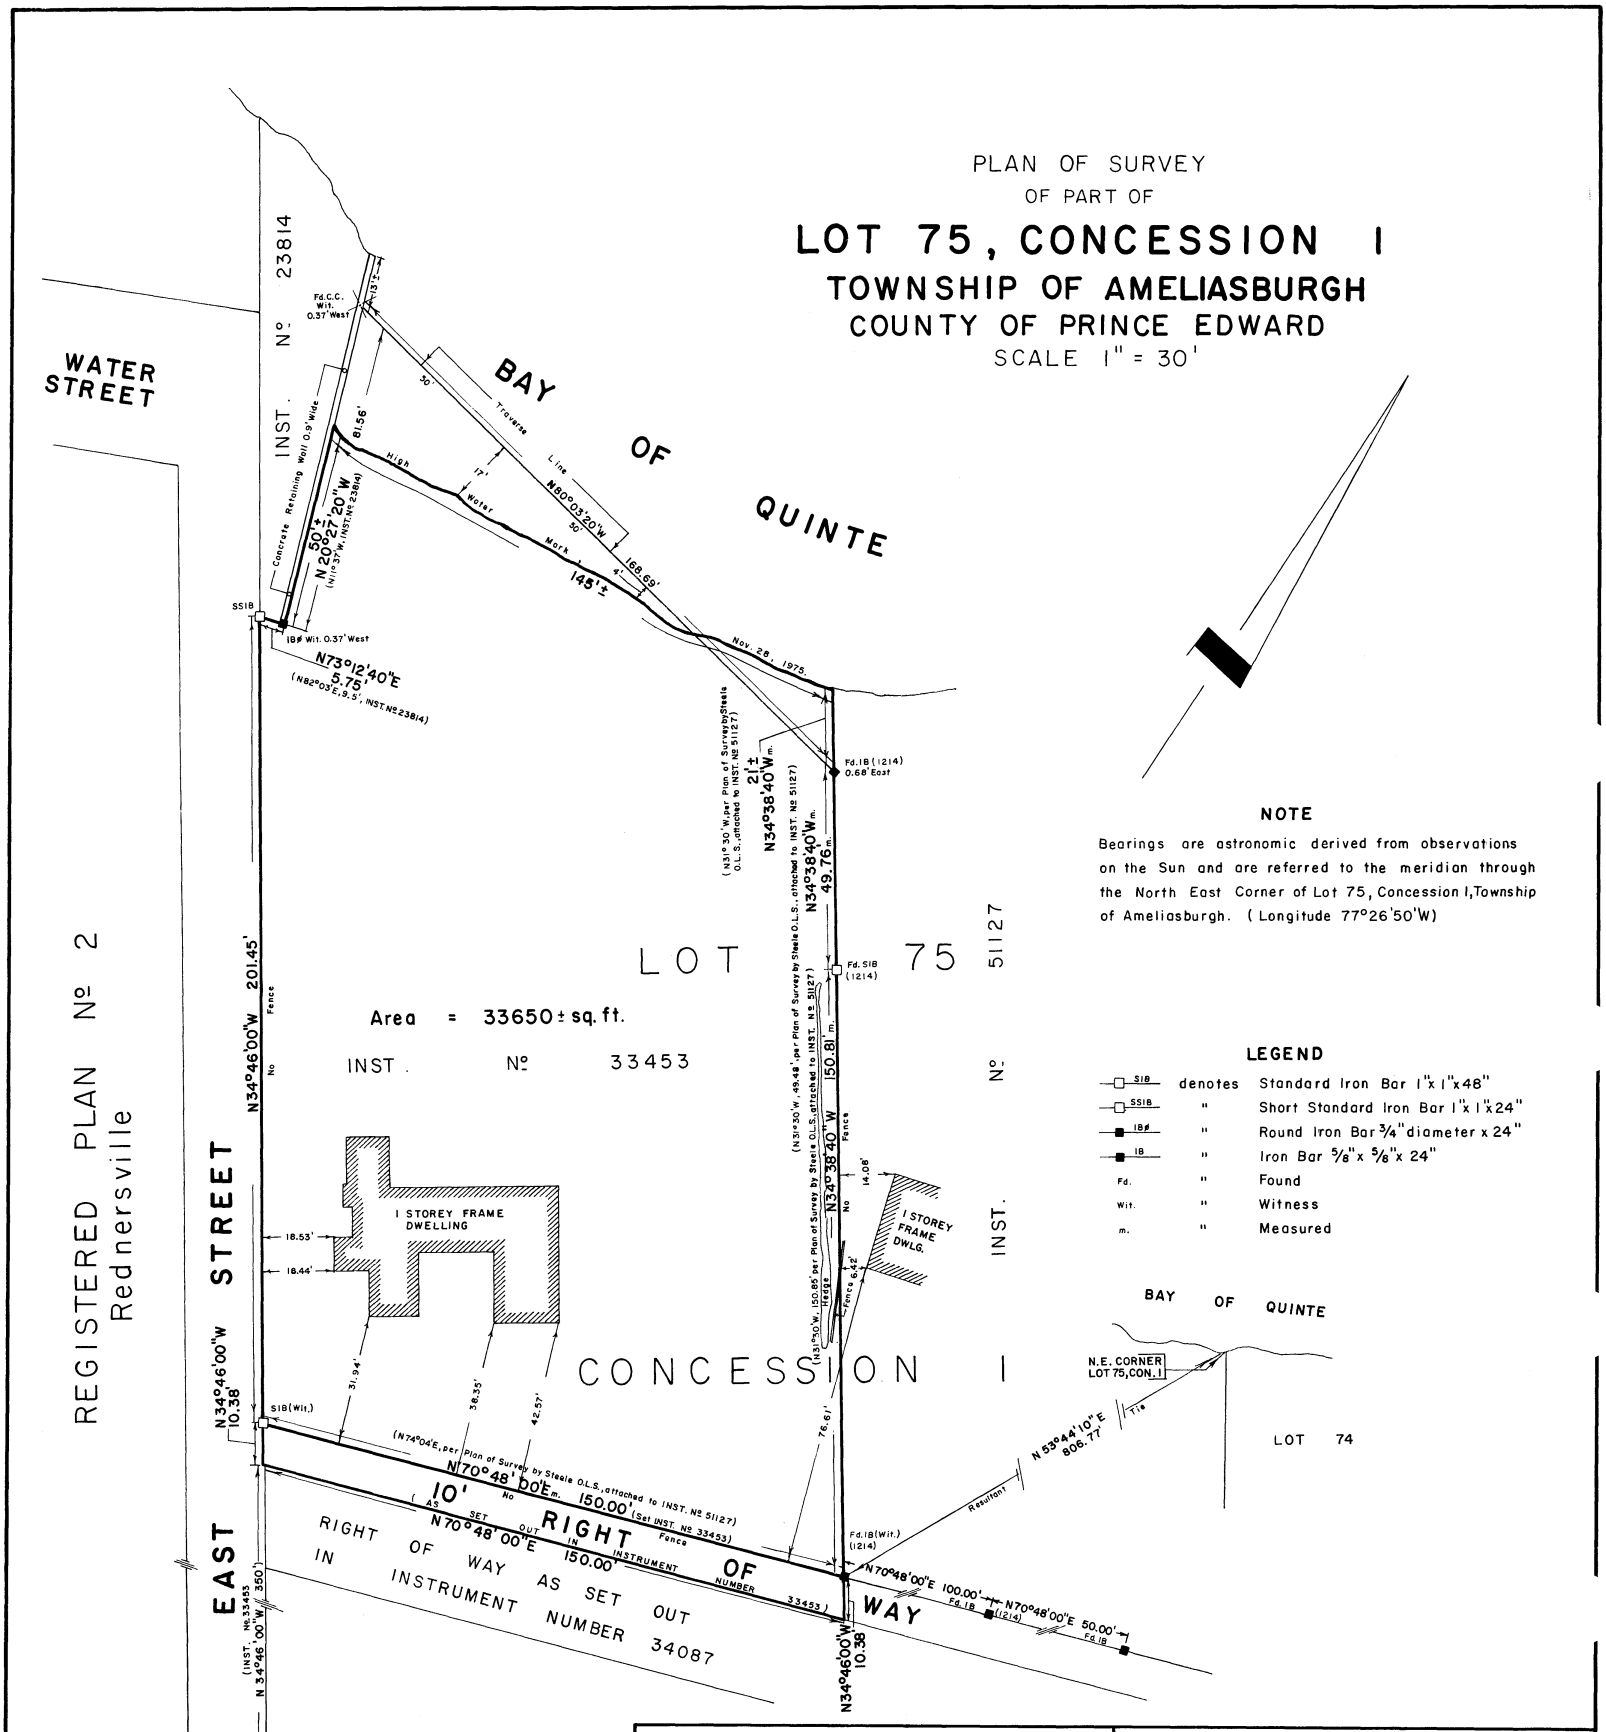

NOTE

Bearings are astronomic derived from observations on the Sun and are referred to the meridian through the North East Corner of Lot 75, Concession I, Township of Ameliasburgh. (Longitude 77°26'50'W)

LEGEND

S1B	denotes	Standard Iron Bar 1"x 1"x 48"
SS1B	"	Short Standard Iron Bar 1"x 1"x 24"
1Bø	"	Round Iron Bar 3/4" diameter x 24"
1B	"	Iron Bar 5/8" x 5/8" x 24"
Fd.	"	Found
Wit.	"	Witness
m.	"	Measured

SURVEYOR'S CERTIFICATE

I HEREBY CERTIFY THAT

1. This survey and plan are correct and in accordance with THE SURVEYS ACT and THE REGISTRY ACT and the regulations made thereunder;
2. The survey was completed on the 3rd day of Dec., 1975.

Dec. 18, 1975. Darrell L. Hume
Ontario Land Surveyor

HUME and PICKARD
Ontario Land Surveyors
248 Church Street, Belleville Ontario
K8N 3C5 (613) 966-4343

SCALE 1" = 30'	DATE Dec. 18, 1975.
FOR T. Machold	DRAWN BY P.J. Sage
REVISIONS	JOB Nº 75350